PESCADERO RECLAMATION DISTRICT Nº 2058

Exhibit "H"

TYPICAL FLUME STRUCTURE

LENNON TYPE FLUME

SCALE 1/2"=1'.

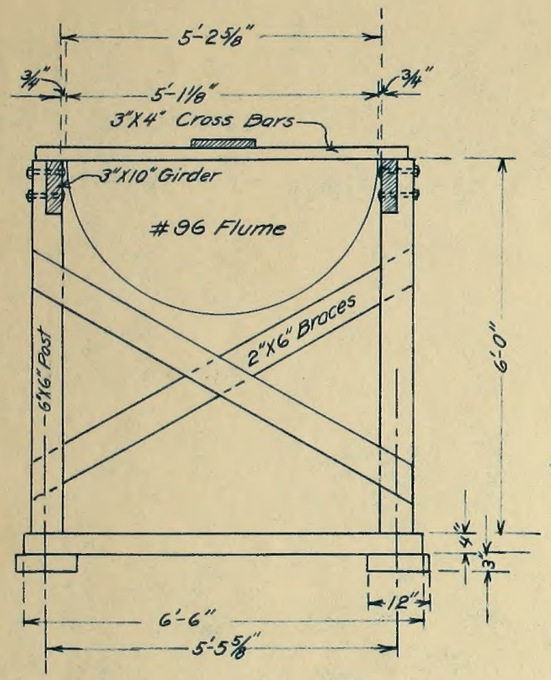

ELEVATION OF BENT

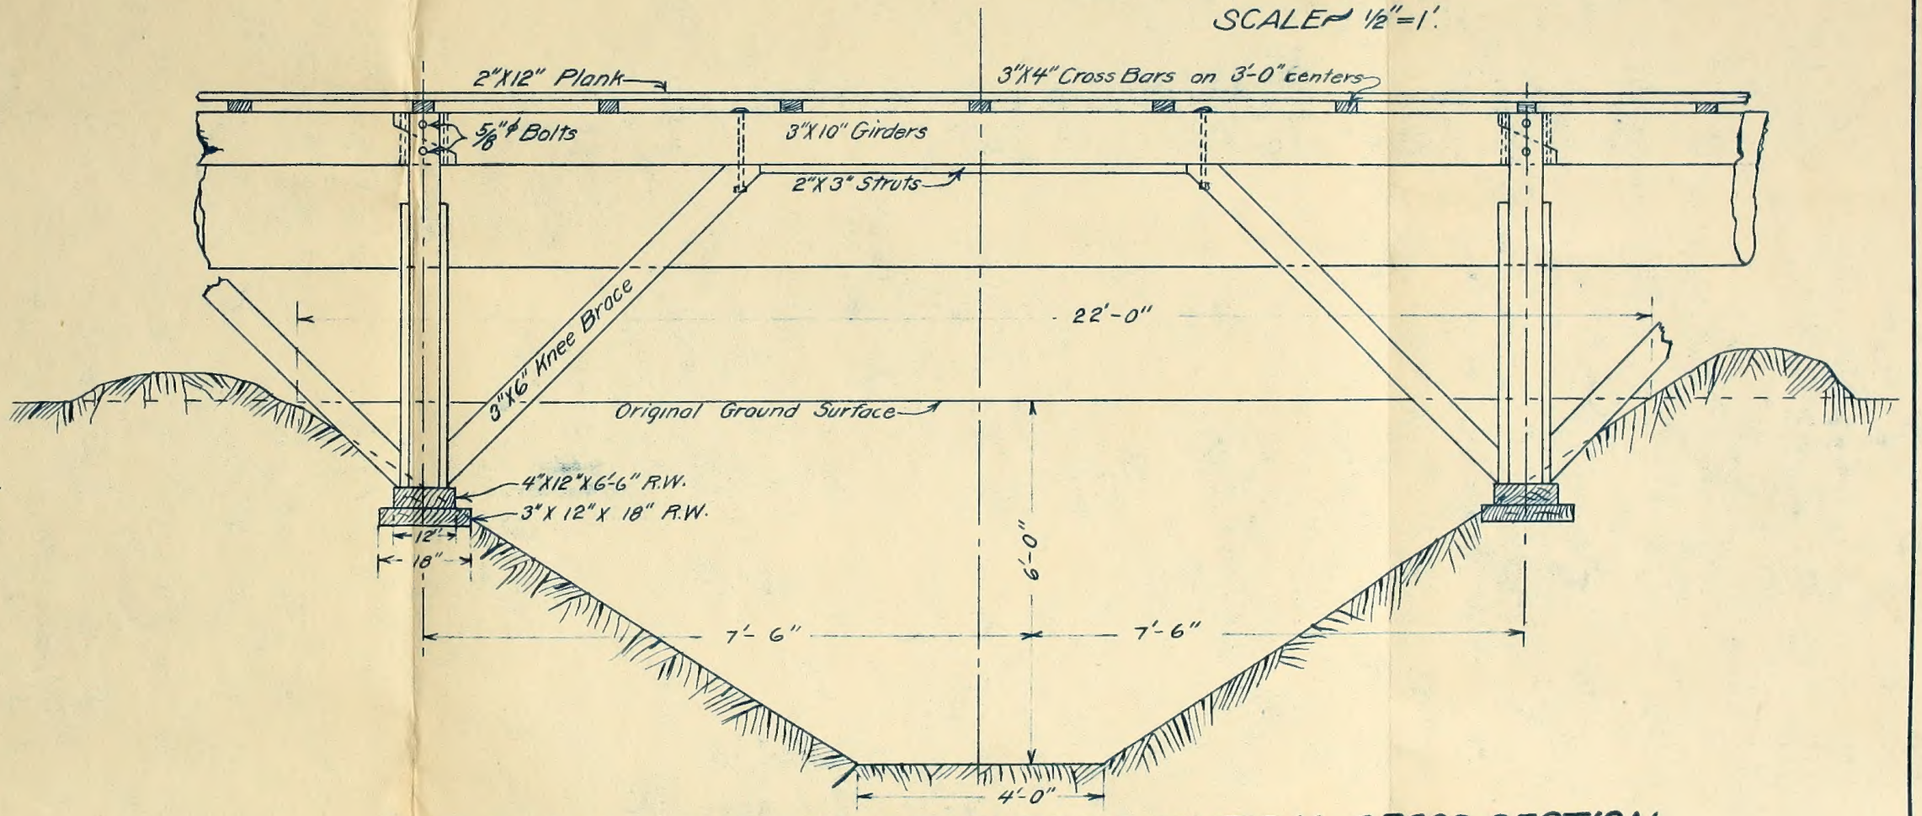

SIDE ELEVATION OF FLUME SHOWING TYPICAL CROSS-SECTION OF DRAINAGE CANAL CROSSING

1966.X-324.001